U.S. ROUTE 202 IMPROVEMENT PROJECT S.R. 0202, SECTION 610

202

U.S. Department of Transportation Federal Highway Administration

pennsylvania DEPARTMENT OF TRANSPORTATION
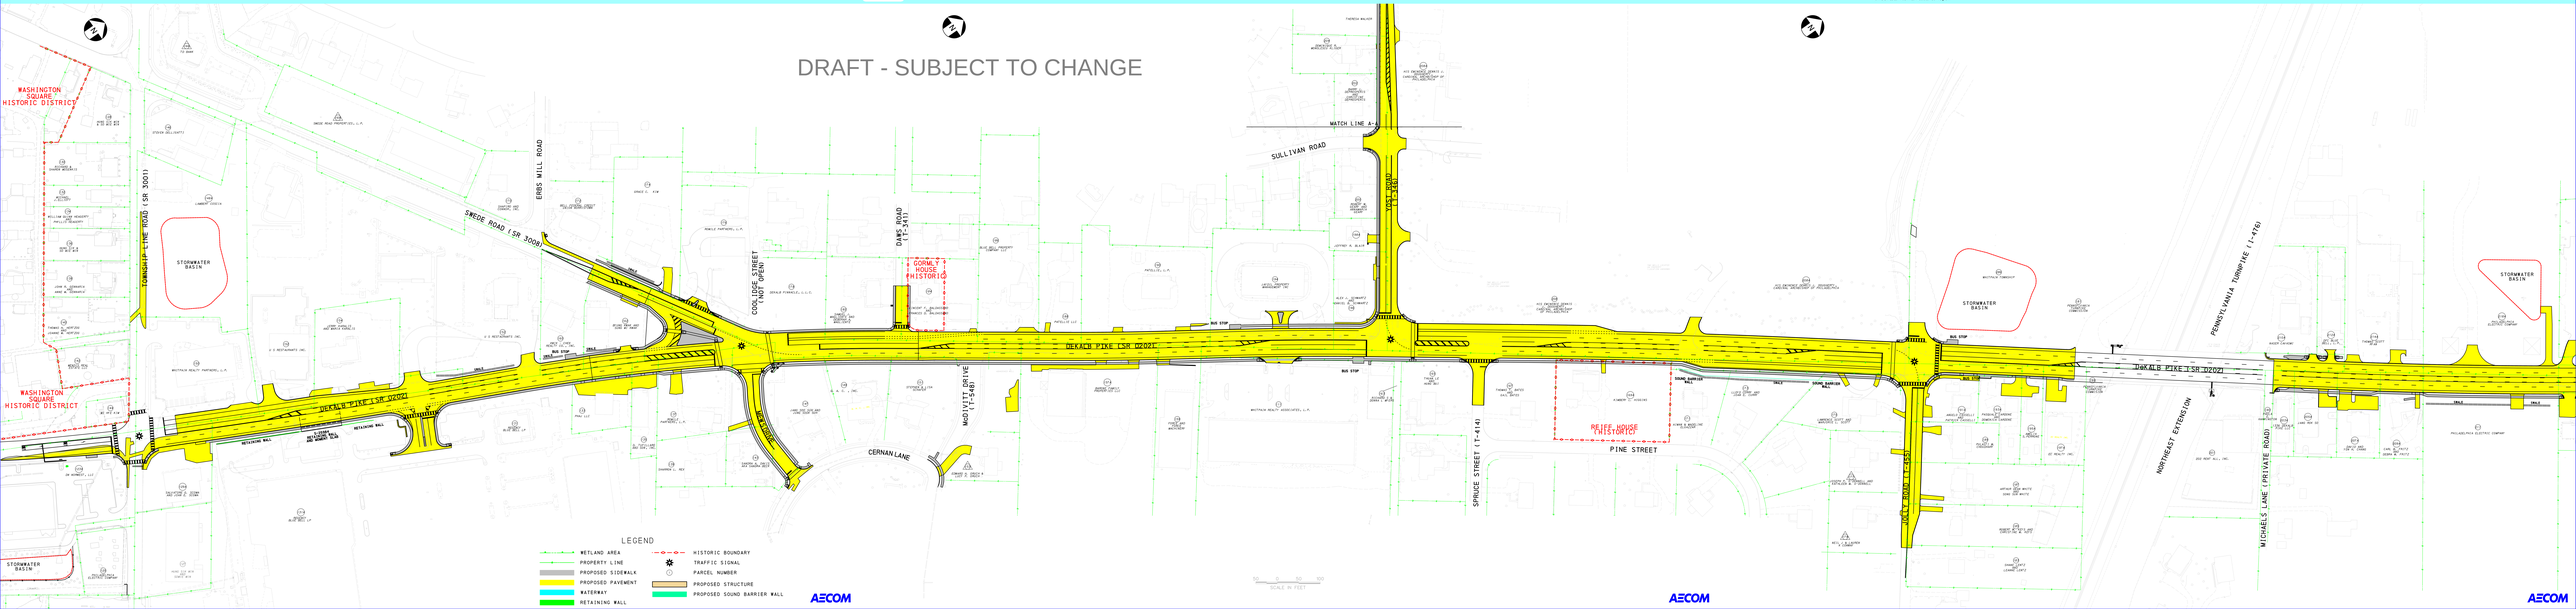
PennDOT Local Technical Assistance Program